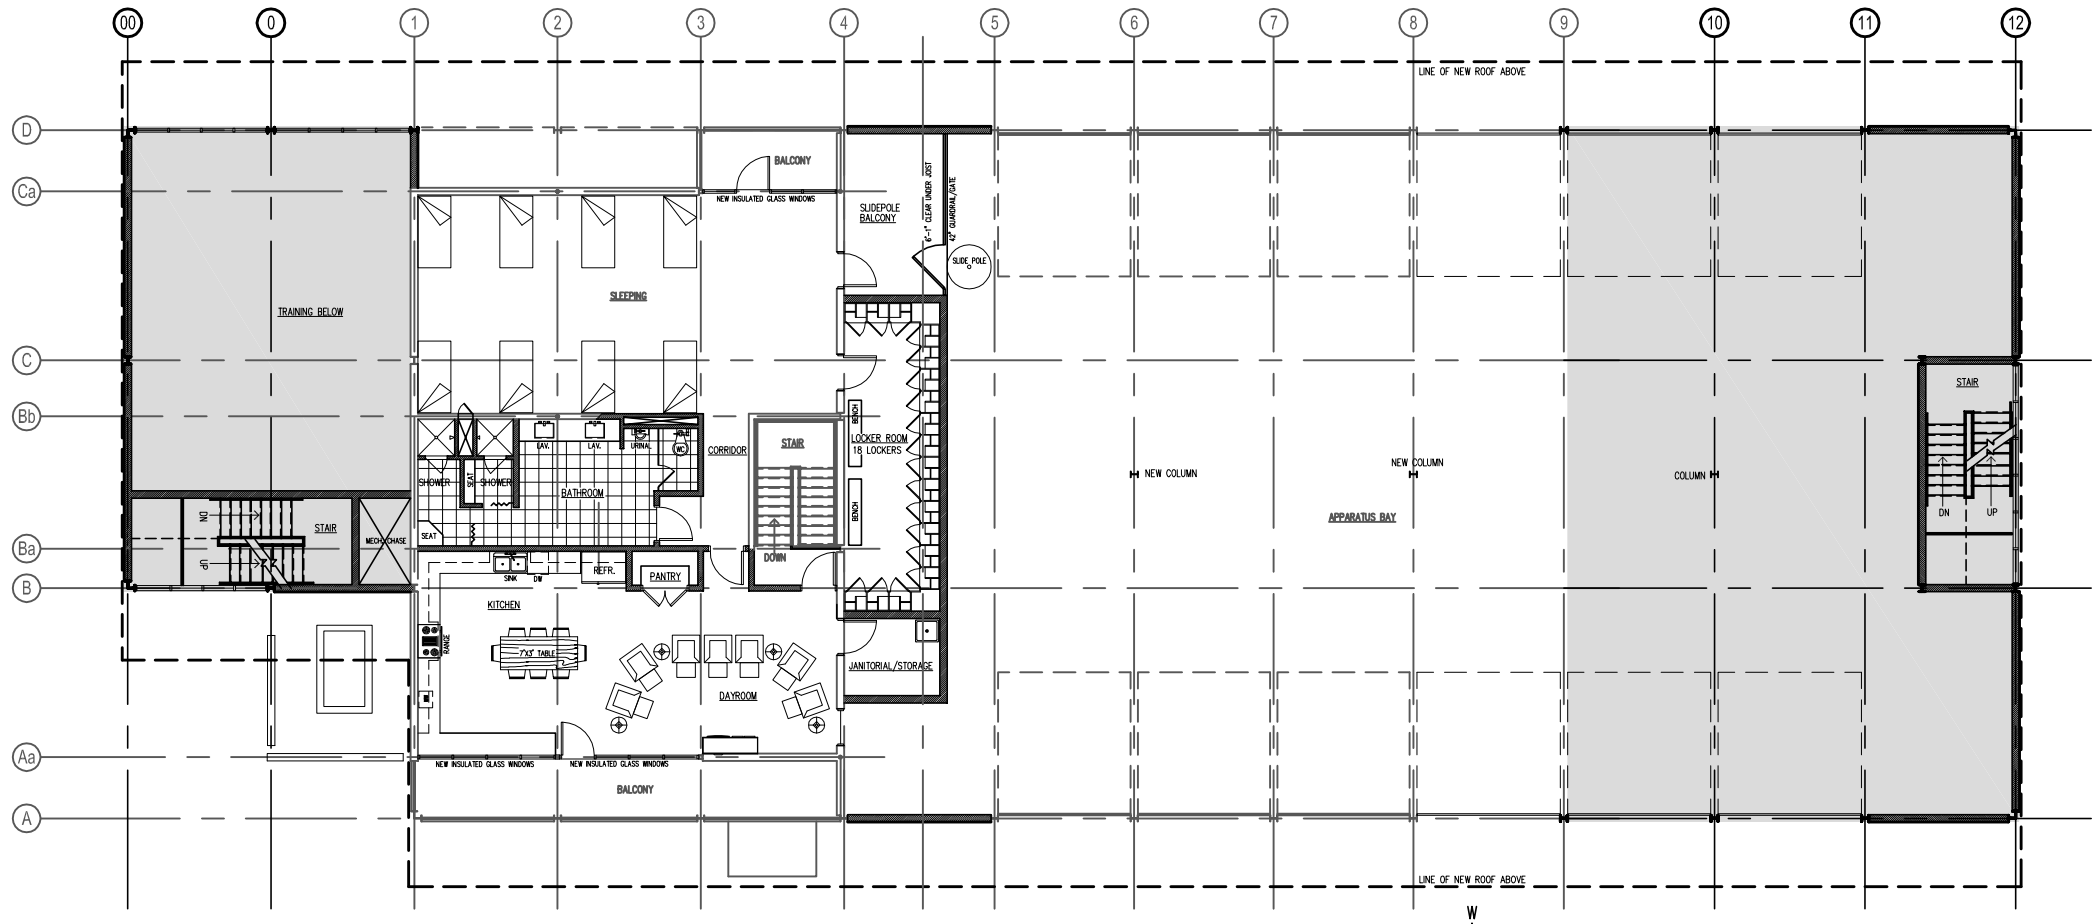

B SECOND FLOOR PLAN CONCEPT

REDUCED COPY NOT TO SCALE

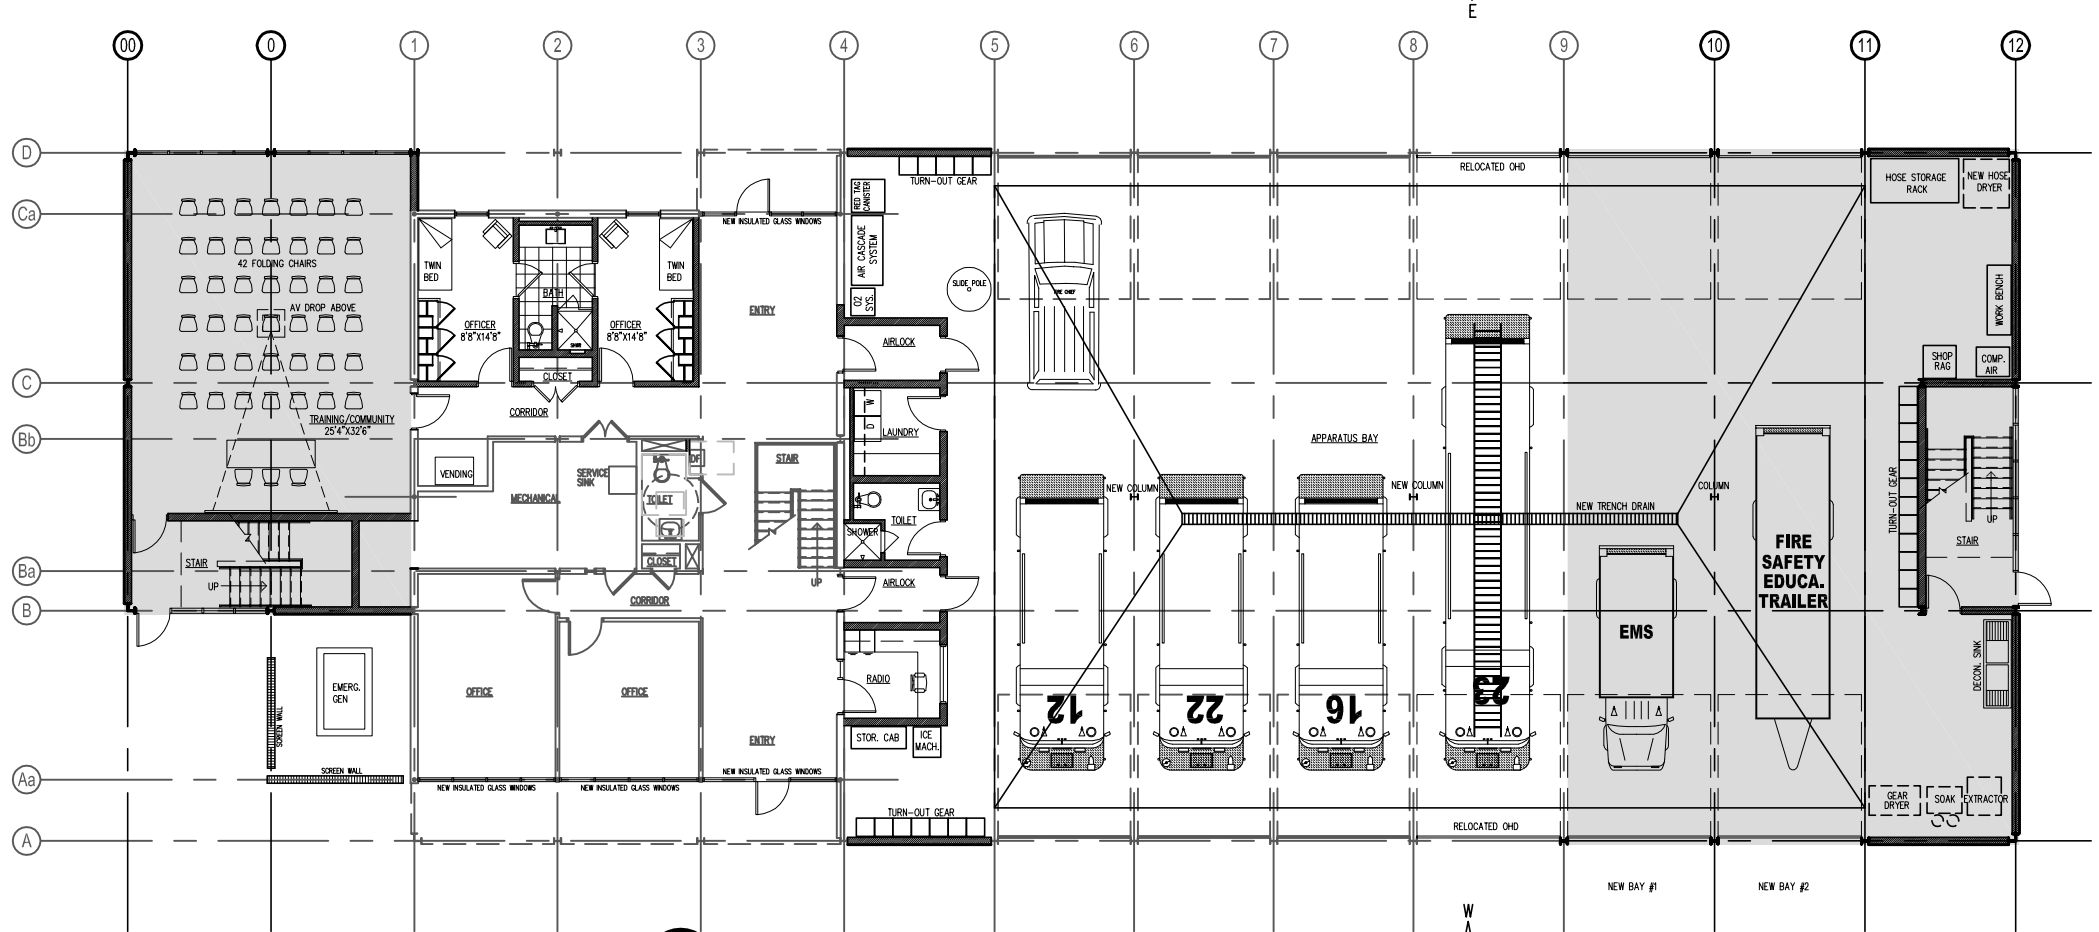

A GROUND FLOOR PLAN CONCEPT

REDUCED COPY NOT TO SCALE

McCool and Associates
Architecture and Planning
5157 E. 51st St., Suite 200
Tulsa, Oklahoma 74135
Voice: (918) 664-2642
Fax: (918) 664-2642
A PROFESSIONAL CORPORATION

CONCEPT DESIGN

ALL DRAWINGS, SPECIFICATIONS AND COPIES THEREOF FURNISHED ARE AND SHALL REMAIN THE PROPERTY OF MCCOOL AND ASSOCIATES, P.C.; THEY ARE TO BE USED ONLY WHERE THEY APPLY TO THIS PROJECT AND ARE NOT TO BE USED ON ANY OTHER PROJECT. ALL DOCUMENTS ARE TO BE RETURNED OR SUITABLY ACCOUNTED FOR ON REQUEST AT THE COMPLETION OF THE PROJECT OR FOR NON-PAYMENT OF FEES. ANY USE OR REPRODUCTION OF THESE DRAWINGS, IN WHOLE OR IN PART, OR ANY DISTRIBUTION, IS STRICTLY PROHIBITED EXCEPT WITH THE SPECIFIC WRITTEN CONSENT OF MCCOOL AND ASSOCIATES, P.C.; THESE DOCUMENTS ARE PROTECTED UNDER THE COPYRIGHT LAWS OF THE UNITED STATES OF AMERICA.

Project
2007.04

BETHANY FIRE DEPARTMENT

Additions & Renovations

3919 N. Rockwell Ave.
Bethany, Oklahoma 73008

Sheet Title

CONCEPT FLOOR PLANS

Issued: MAY 29, 2007

Revision	Date

Sheet Number

A100